Copyright KMB Ltd.
Do Not Scale This Drawing For Construction Purposes
CDM - Significant Design Hazards

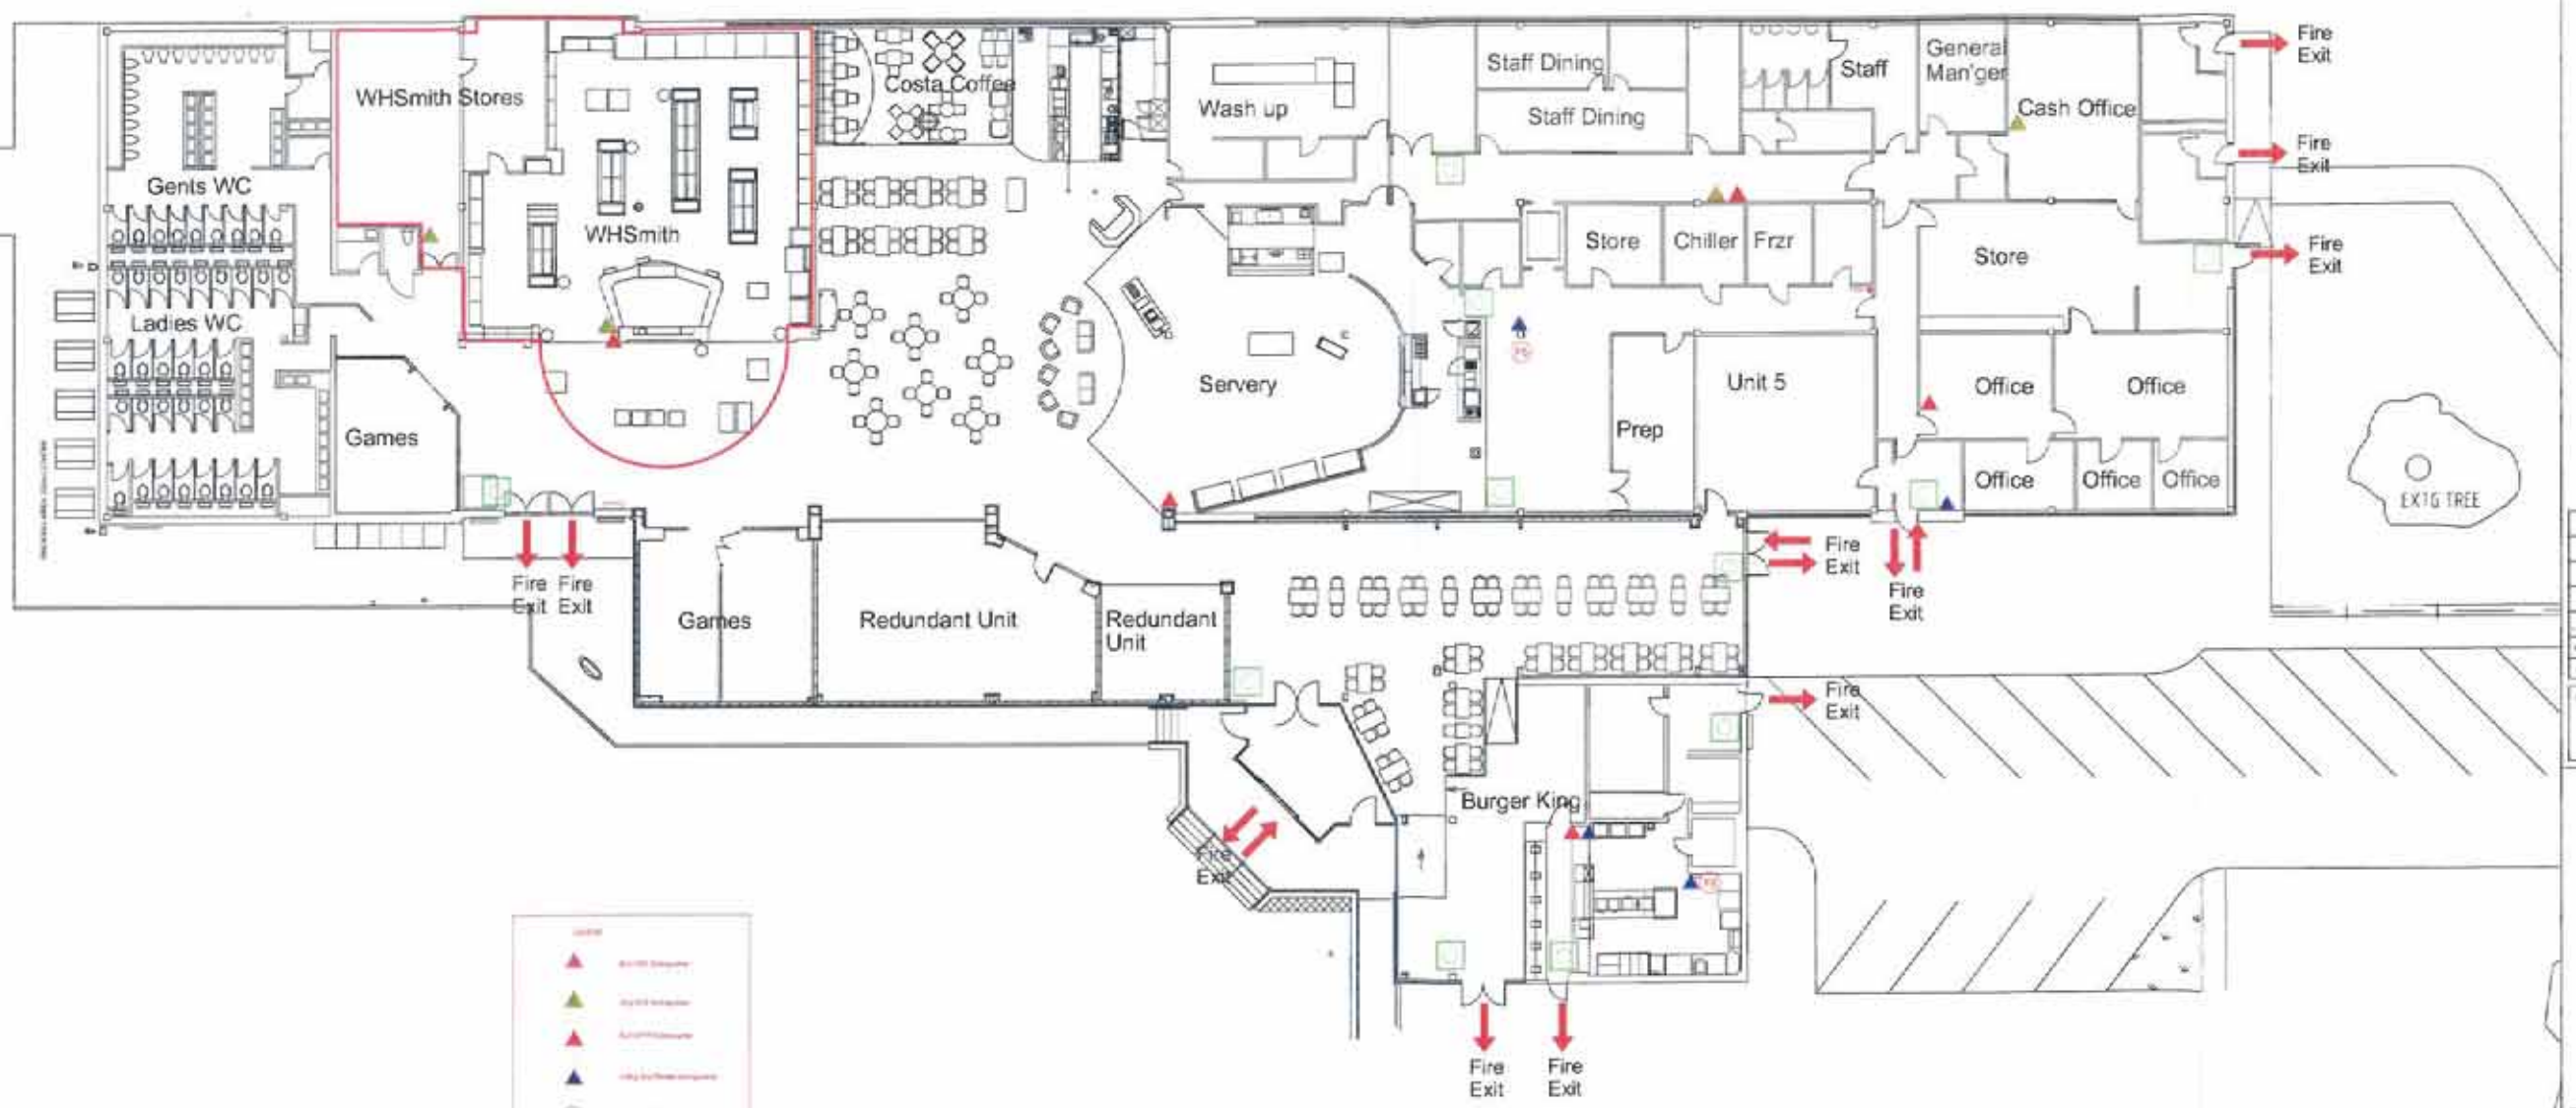

Licensing

■ Quantity Surveying ■ Architecture
■ Project Management ■ Construction Safety

Project: Frankley Northbound

Client: Moto Hospitality Ltd

Title: Licensing

Scale	Date
1:150 @ A1	Sept 2012

Checked	Authorised	Drawing No	Rev
DH	LC	3539_(00)_03	-

St Luke's Chapel, 579 Buxton Road, Stockport, Cheshire
Tel: 0161 4777700 e: kmb@kmb-bdea.uk