Appendix 2

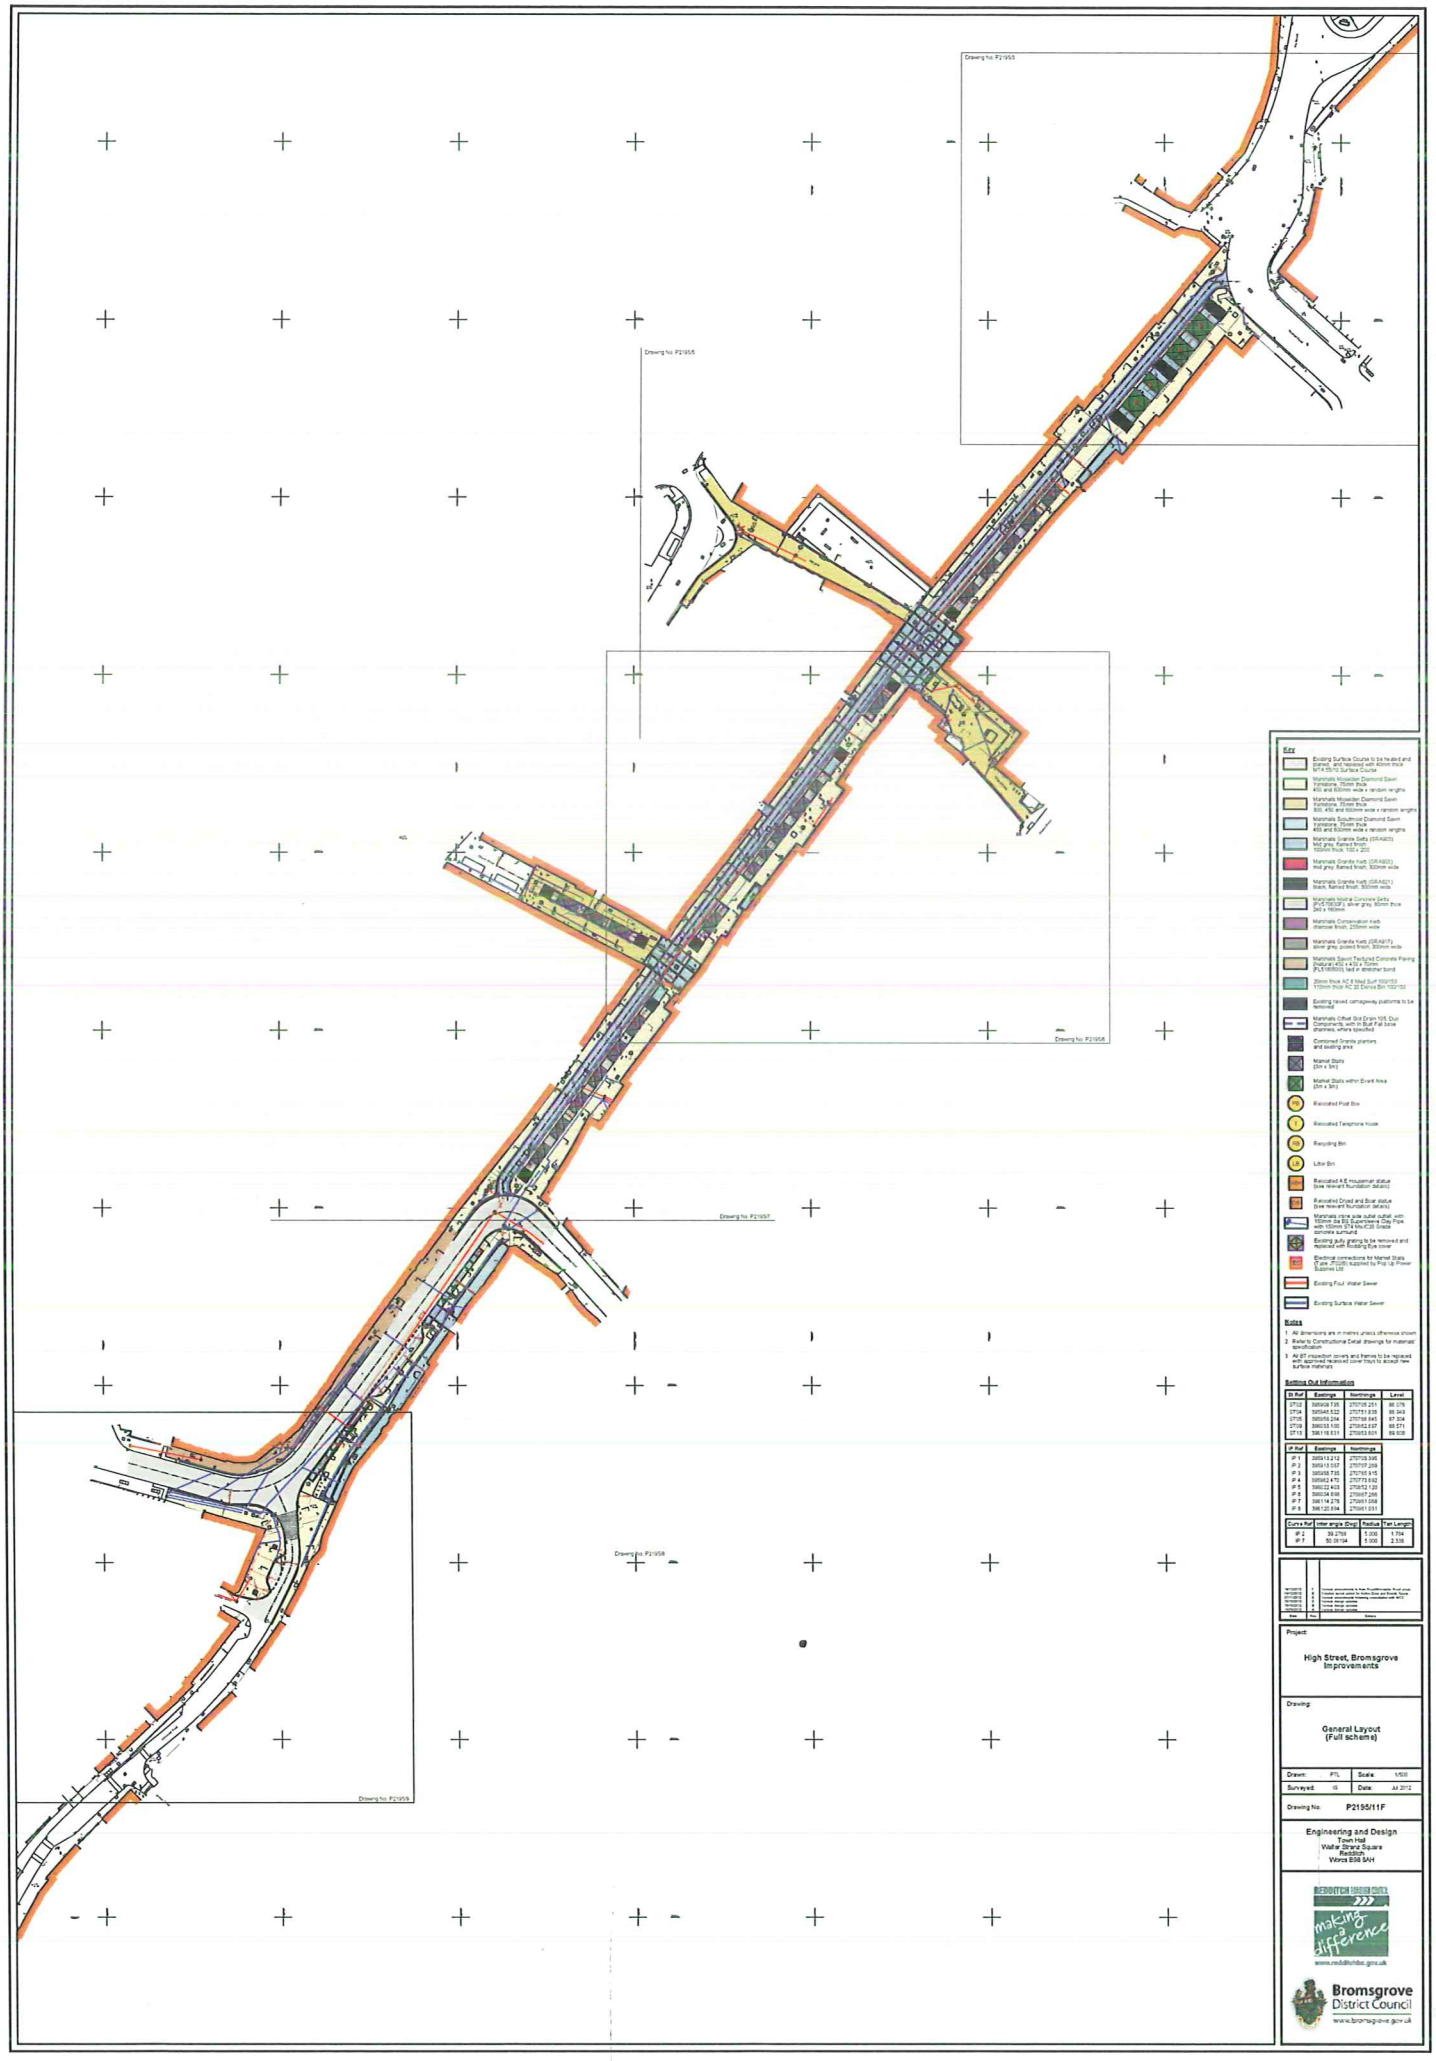
Drawing No: P2195/5
Drawing No: P2195/6
Drawing No: P2195/7
Drawing No: P2195/8
Drawing No: P2195/9
Key
Notes
1. All dimensions are in metres unless otherwise shown
2. Refer to Constructional Detail drawings for materials' specification
3. All BT inspection covers and frames to be replaced with new recessed cover trays to accept new surface materials
Setting Out Information
Project:
High Street, Bromsgrove Improvements
Drawing:
General Layout (Full scheme)
Drawn: PTL
Scale: 1/500
Surveyed: IS
Date: Jul 2012
Drawing No: P2195/11F
Engineering and Design
Town Hall
Walter Strand Square
Redditch
Worcs B98 8AH
Redditch Borough Council
making a difference
www.redditchbc.gov.uk
Bromsgrove District Council
www.bromsgrove.gov.uk